KNIK-GOOSE BAY ROAD RECONSTRUCTION:

CENTAUR AVENUE TO VINE ROAD
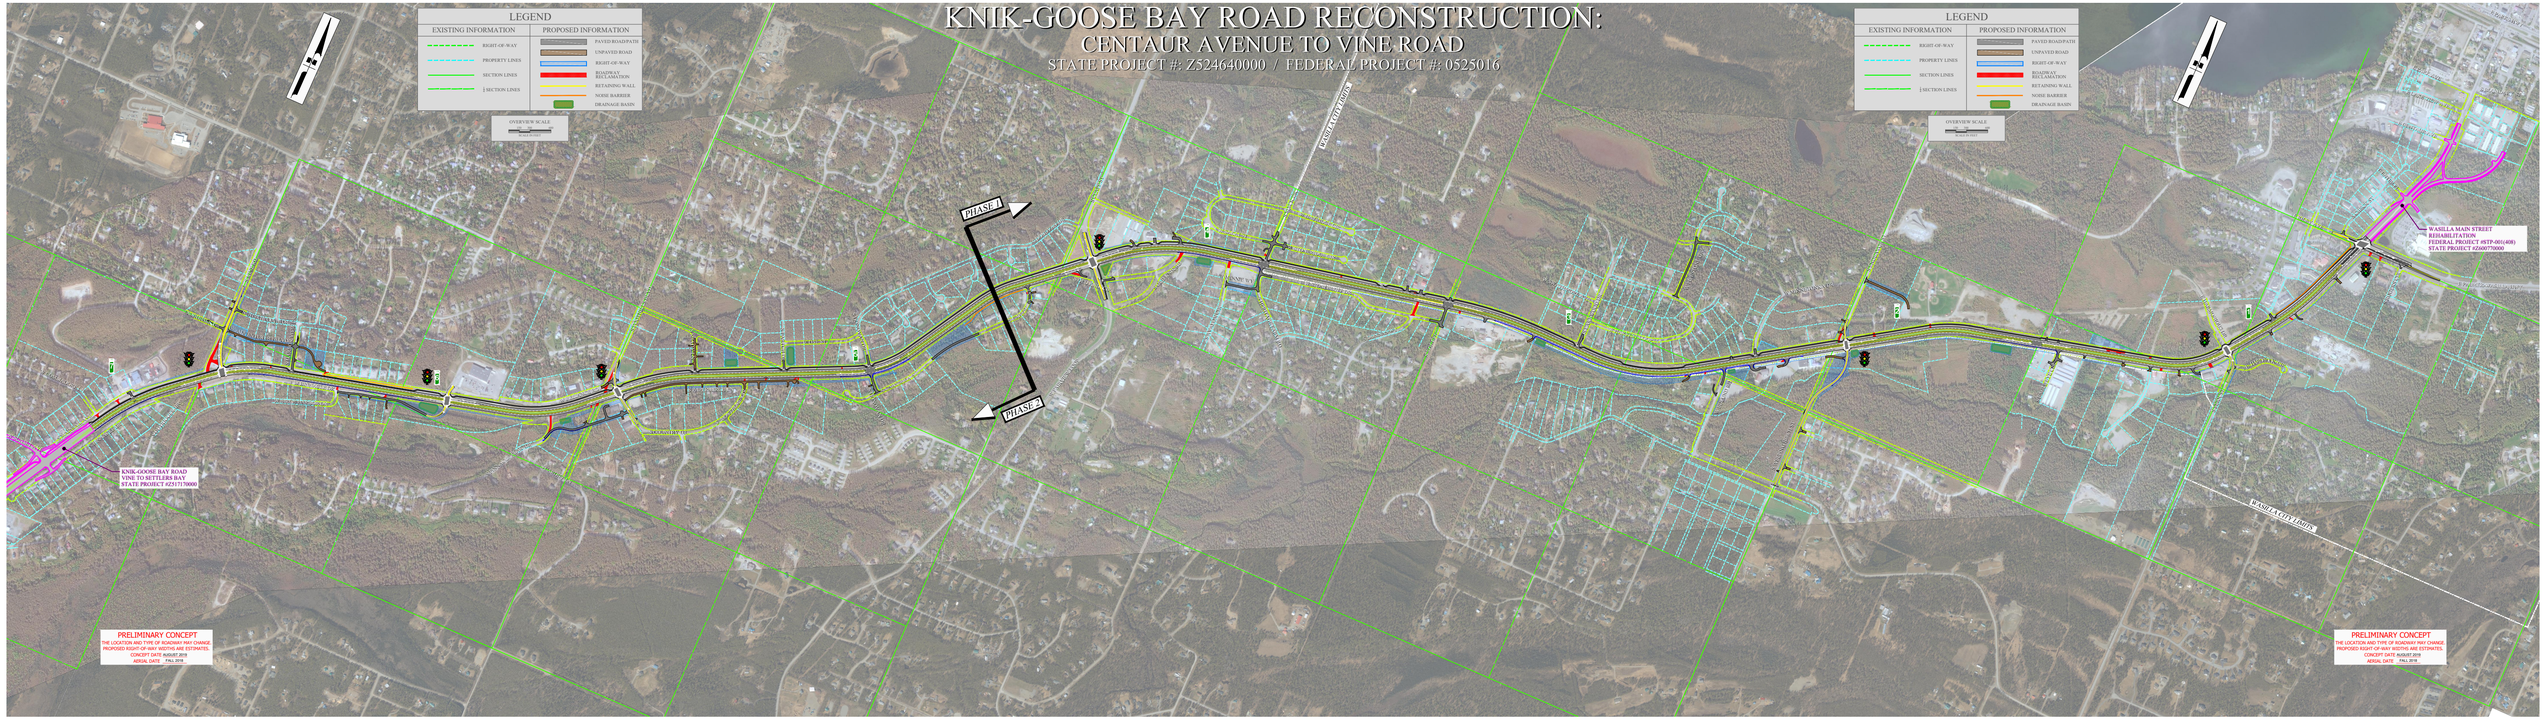
STATE PROJECT #: Z524640000 / FEDERAL PROJECT #: 0525016